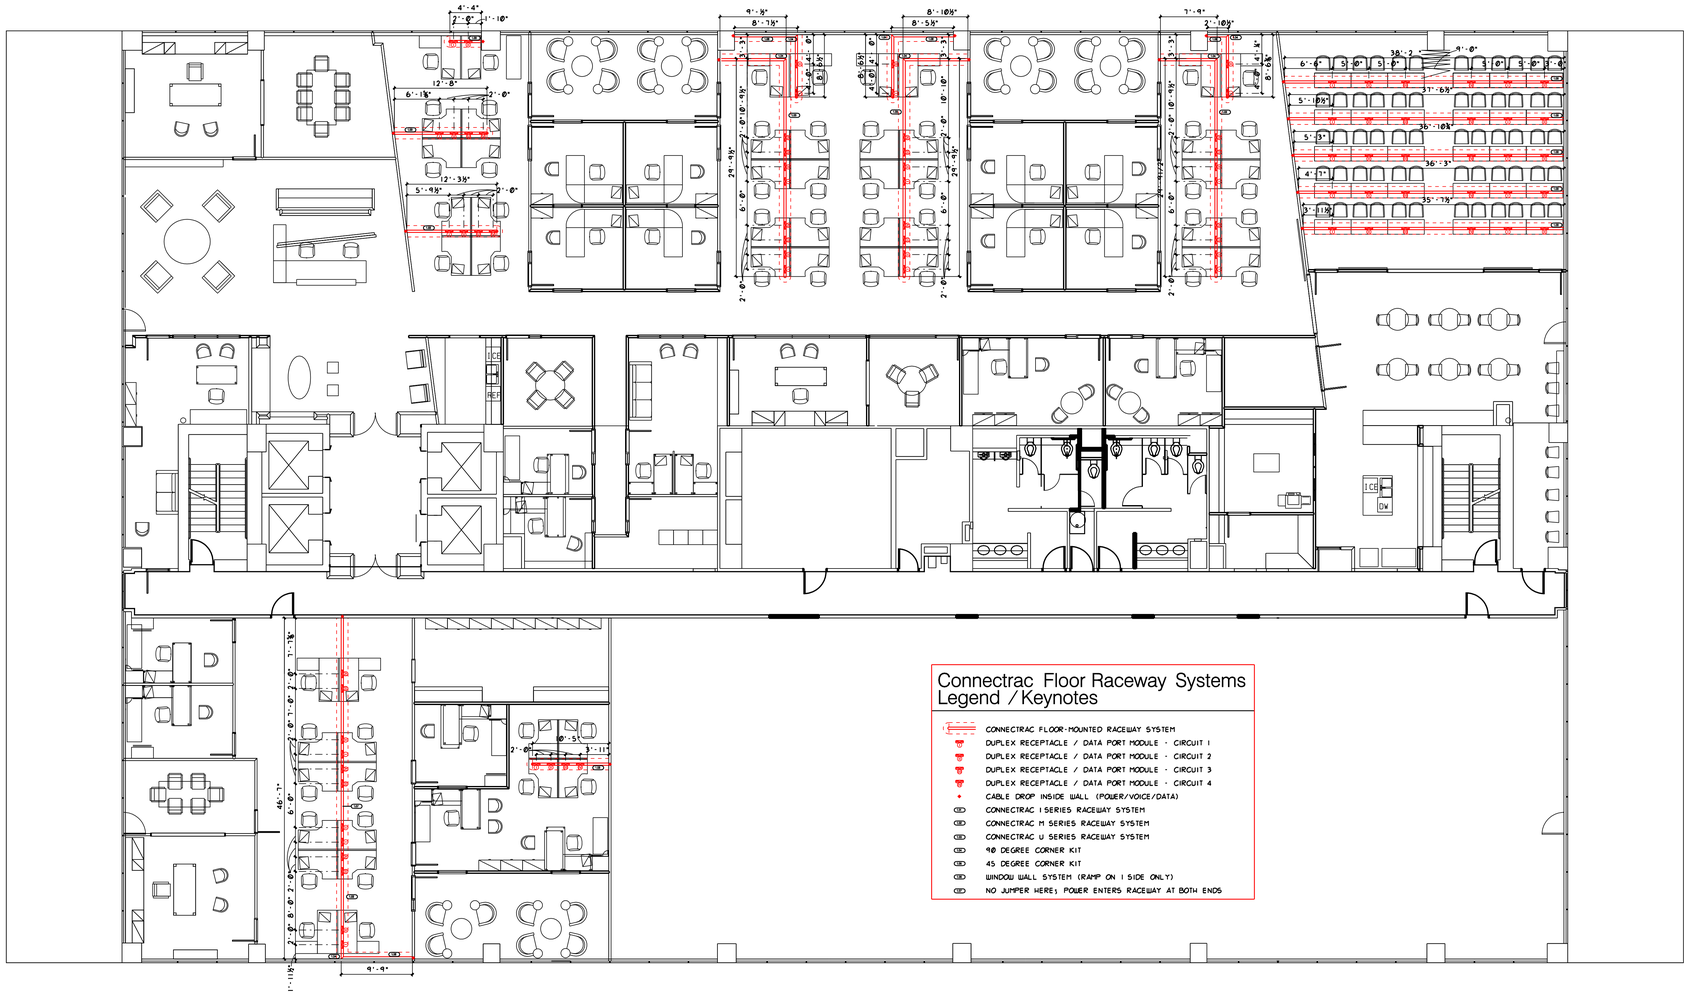
Connectrac Floor Raceway Systems
Legend / Keynotes
CONNECTRAC FLOOR-MOUNTED RACEWAY SYSTEM
DUPLEX RECEPTACLE / DATA PORT MODULE - CIRCUIT 1
DUPLEX RECEPTACLE / DATA PORT MODULE - CIRCUIT 2
DUPLEX RECEPTACLE / DATA PORT MODULE - CIRCUIT 3
DUPLEX RECEPTACLE / DATA PORT MODULE - CIRCUIT 4
CABLE DROP INSIDE WALL (POWER/VOICE/DATA)
CONNECTRAC I SERIES RACEWAY SYSTEM
CONNECTRAC M SERIES RACEWAY SYSTEM
CONNECTRAC U SERIES RACEWAY SYSTEM
90 DEGREE CORNER KIT
45 DEGREE CORNER KIT
WINDOW WALL SYSTEM (RAMP ON 1 SIDE ONLY)
NO JUMPER HERE; POWER ENTERS RACEWAY AT BOTH ENDS